STRATFORD RD
RR CL
Site
PIONEER WAY
BROADWAY AVE
BALSAM ST
THIRD AVE
ALDER ST
DIVISION ST
ASH ST
FOURTH AVE
Source: Esri, DigitalGlobe, GeoEye, Earthstar Geographics, CNES/Airbus DS, USDA, USGS, AeroGRID, IGN, and the GIS User Community

SW 1/4 SECTION 14, T.19N., R.28E., W.M.
CITY OF MOSES LAKE, WASHINGTON

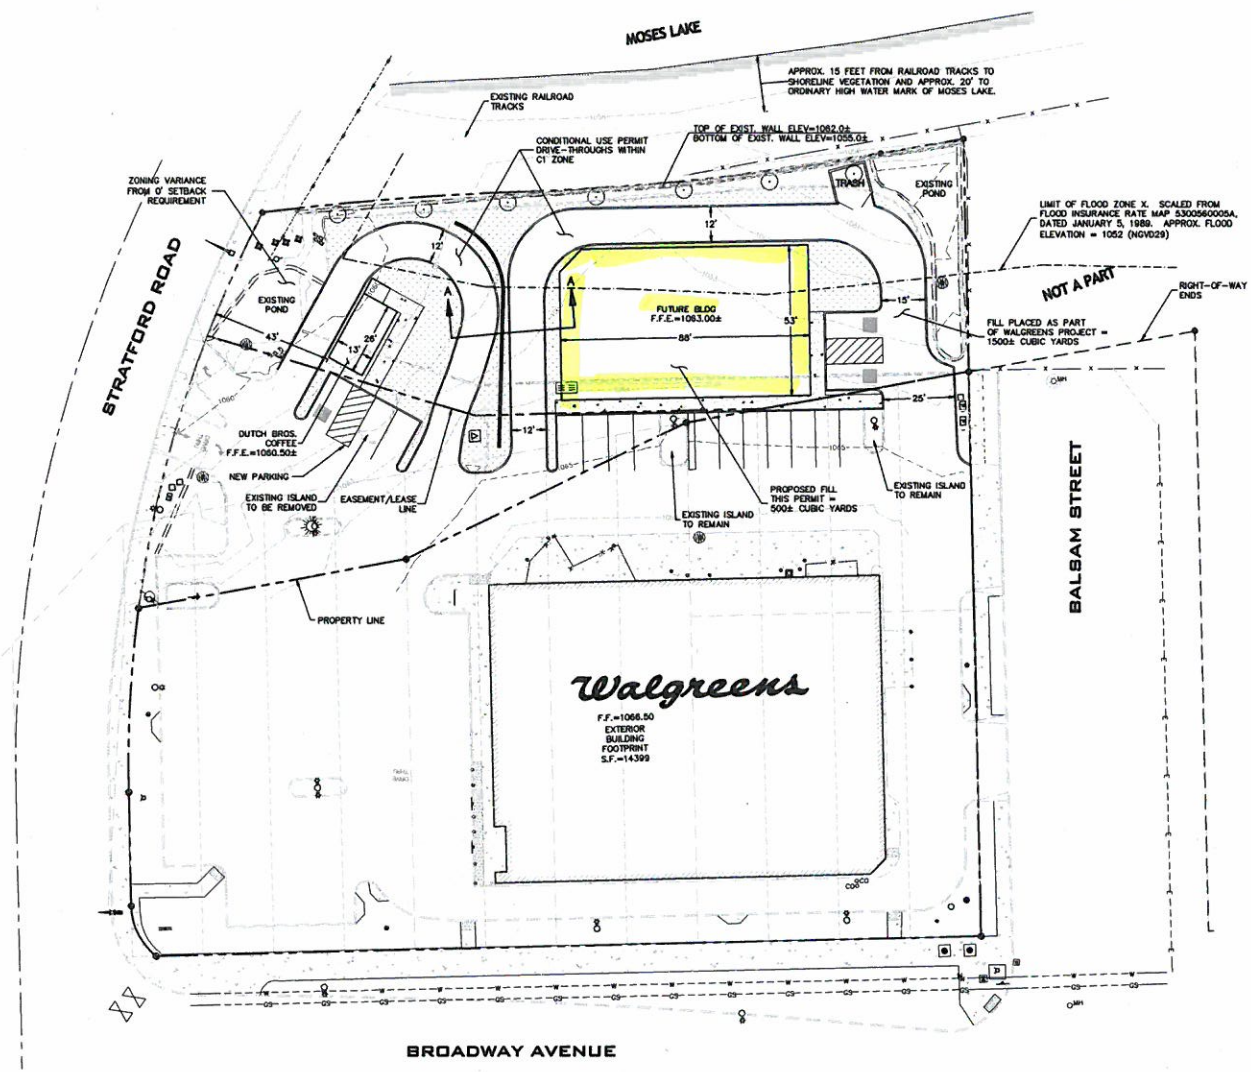

VICINITY MAP

SITE MAP

LEGEND

LIMITS OF PROPOSED CONCRETE

LIMITS OF PROPOSED LANDSCAPING

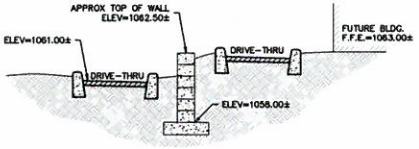

SECTION A-A
NOT TO SCALE

1
-

GRAPHIC SCALE
20 0 10 20 40
(IN FEET)
1 inch = 20 ft.

N
W E
S

NO.	DATE	BY	REVISIONS

SCALE:
HORIZONTAL: 1"=20'
VERTICAL: N/A

PROJ #: 2010-783
DATE: 11/02/10
DRAWN: JCR
APPROVED: TRW

WCE
WHIPPLE CONSULTING ENGINEERS
CIVIL AND TRANSPORTATION ENGINEERING
SITE DEVELOPMENT PLAN
DUTCH BROS. COFFEE
BROADWAY AND STRATFORD
MOSES LAKE, WASHINGTON

SHEET 1 OF 3
JOB NUMBER 2010-783